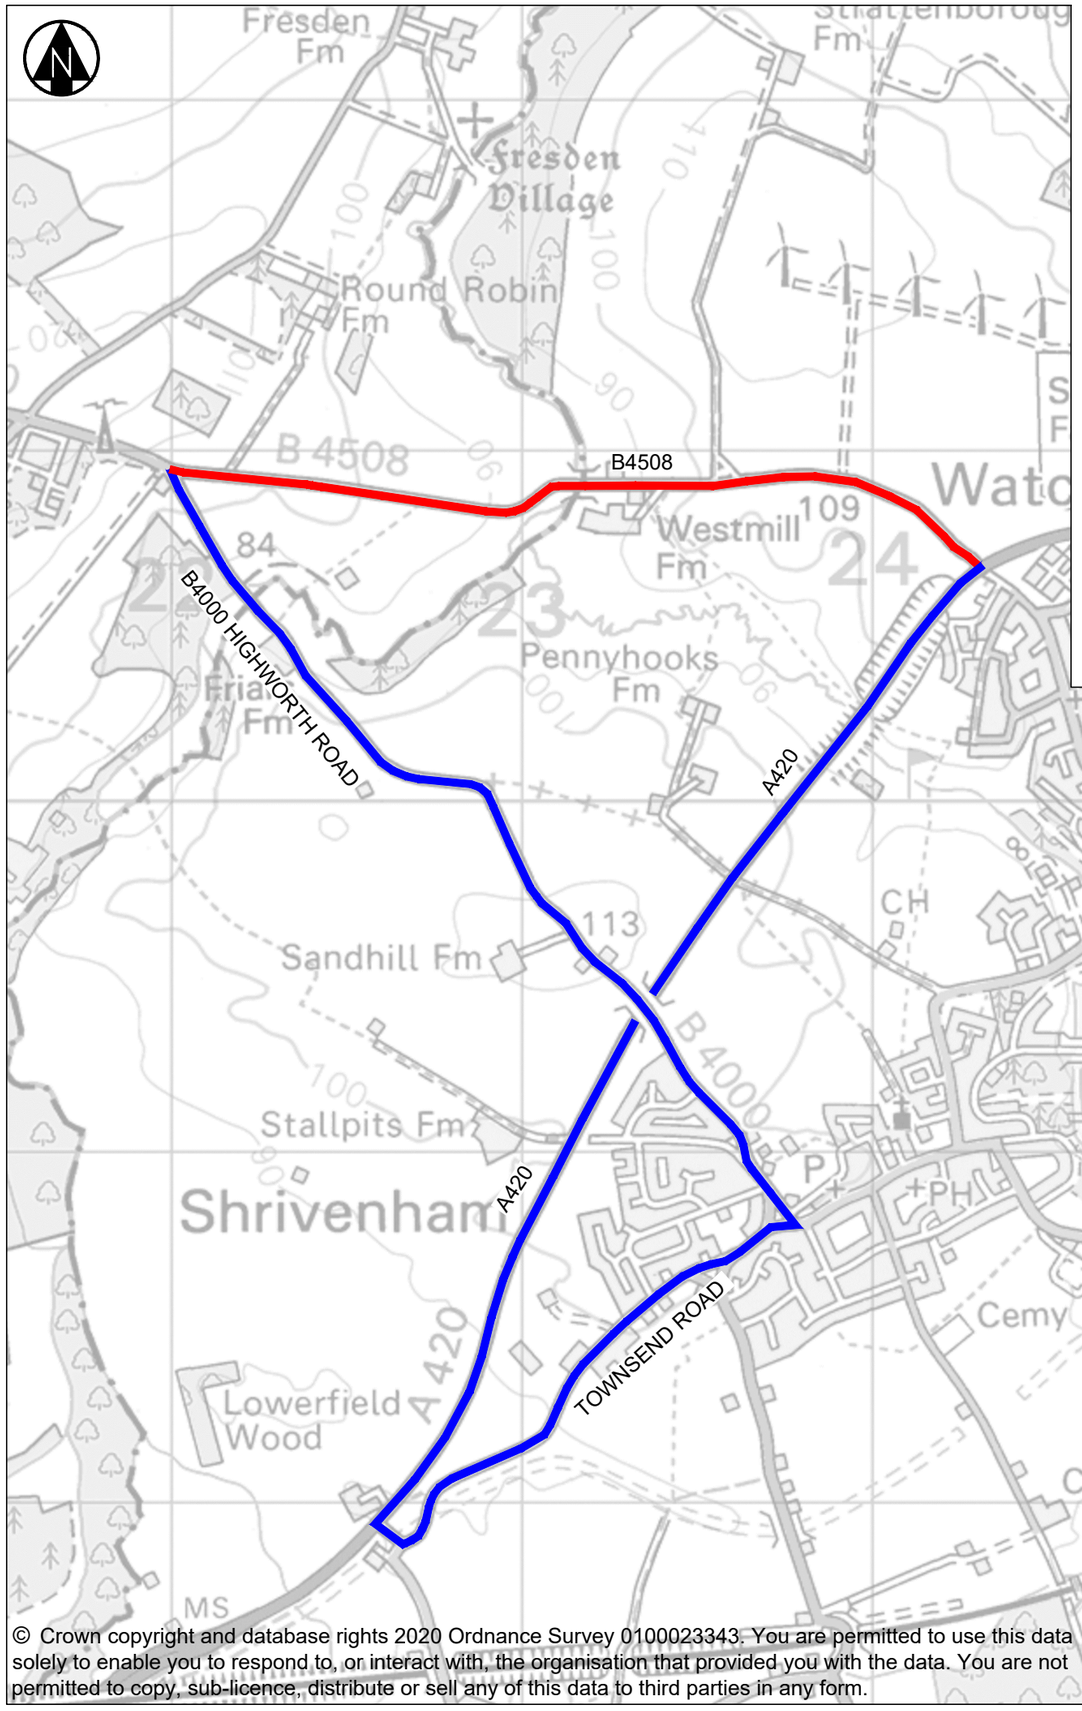

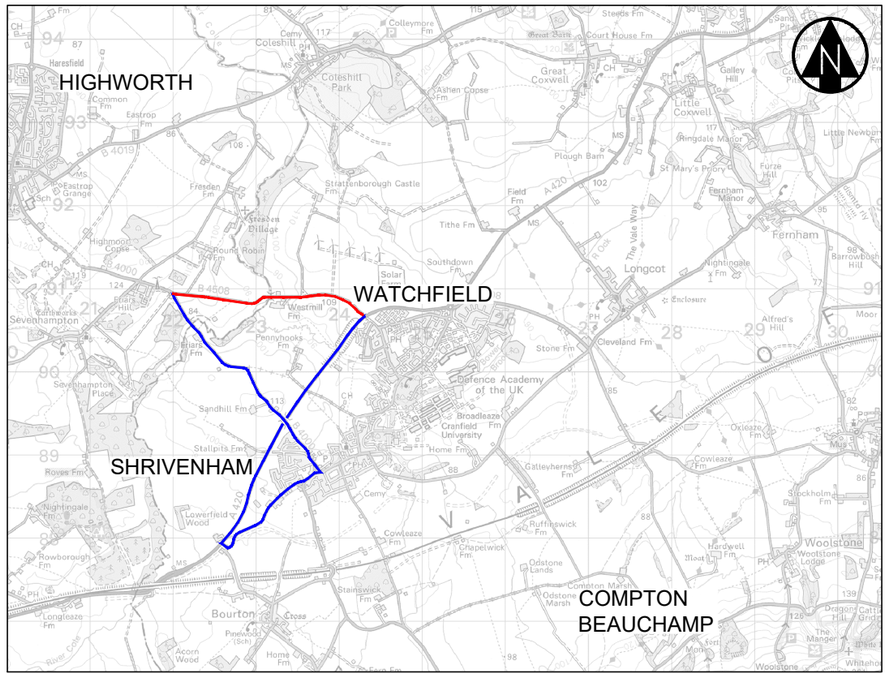

© Crown copyright and database rights 2020 Ordnance Survey 0100023343. You are permitted to use this data solely to enable you to respond to, or interact with, the organisation that provided you with the data. You are not permitted to copy, sub-licence, distribute or sell any of this data to third parties in any form.

NOTES:
1. DO NOT SCALE FROM THIS DRAWING.
2. VERIFY ALL DIMENSIONS ON SITE PRIOR TO CONSTRUCTION.
3. REPORT ALL DISCREPANCIES TO THE DRAWING ORIGINATOR IMMEDIATELY.
4. THIS DRAWING IS TO BE READ IN CONJUNCTION WITH ALL RELEVANT DOCUMENTS AND DRAWINGS.

KEY:

PROPOSED CLOSURE

PROPOSED DIVERSION ROUTE

Rev	Date	Description	Drn	Chk'd	App
P01	08/01/2021	First Issue	TDM	JPM	NCM

Revisions

Drawing Originator

SKANSKA

Working On Behalf Of

OXFORDSHIRE COUNTY COUNCIL

Drawing Status

FOR INFORMATION

Project Name

HIGHWAYS CAPITAL INVESTMENT PROGRAMME 2021/22
EDGE STRENGTHENING: B4508 WATCHFIELD

Title

DIVERSION ROUTE

Sheet Size	Scale	Drawn by	Checked by	Approved by
A3	NTS	TDM	JPM	NCM
		Drawn Date 08/01/2021	Checked Date 08/01/2021	Approved Date 08/01/2021

Drawing Number	Status	Rev
5100960-OCC-HGN-EGW-DR-CH-102	S2	P01